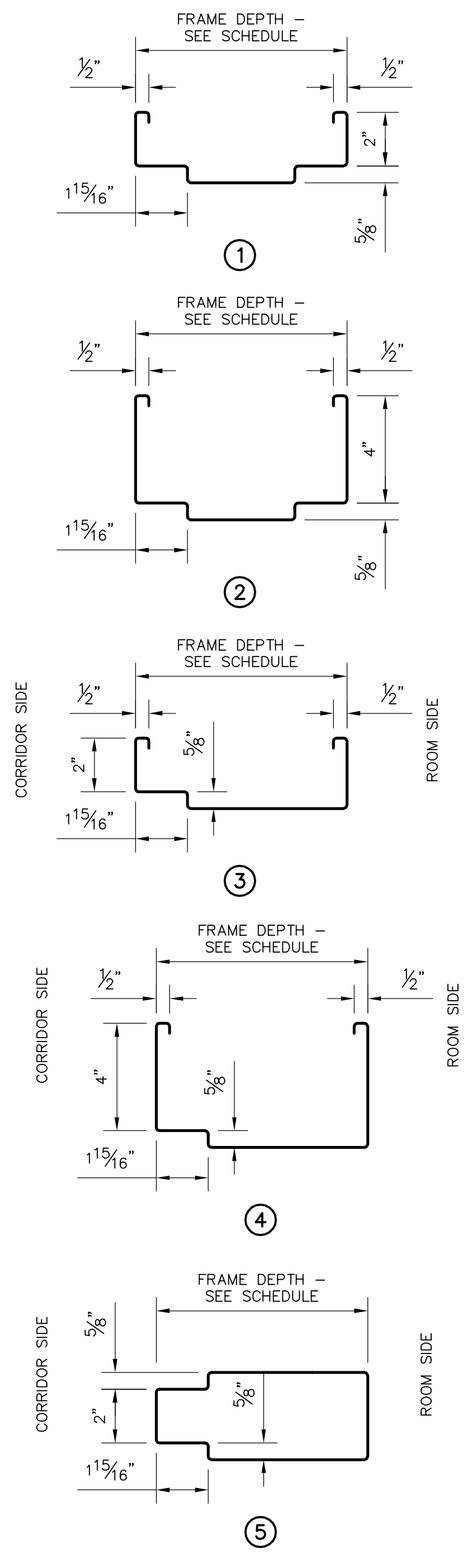

FRAME SECTIONS
NO SCALE

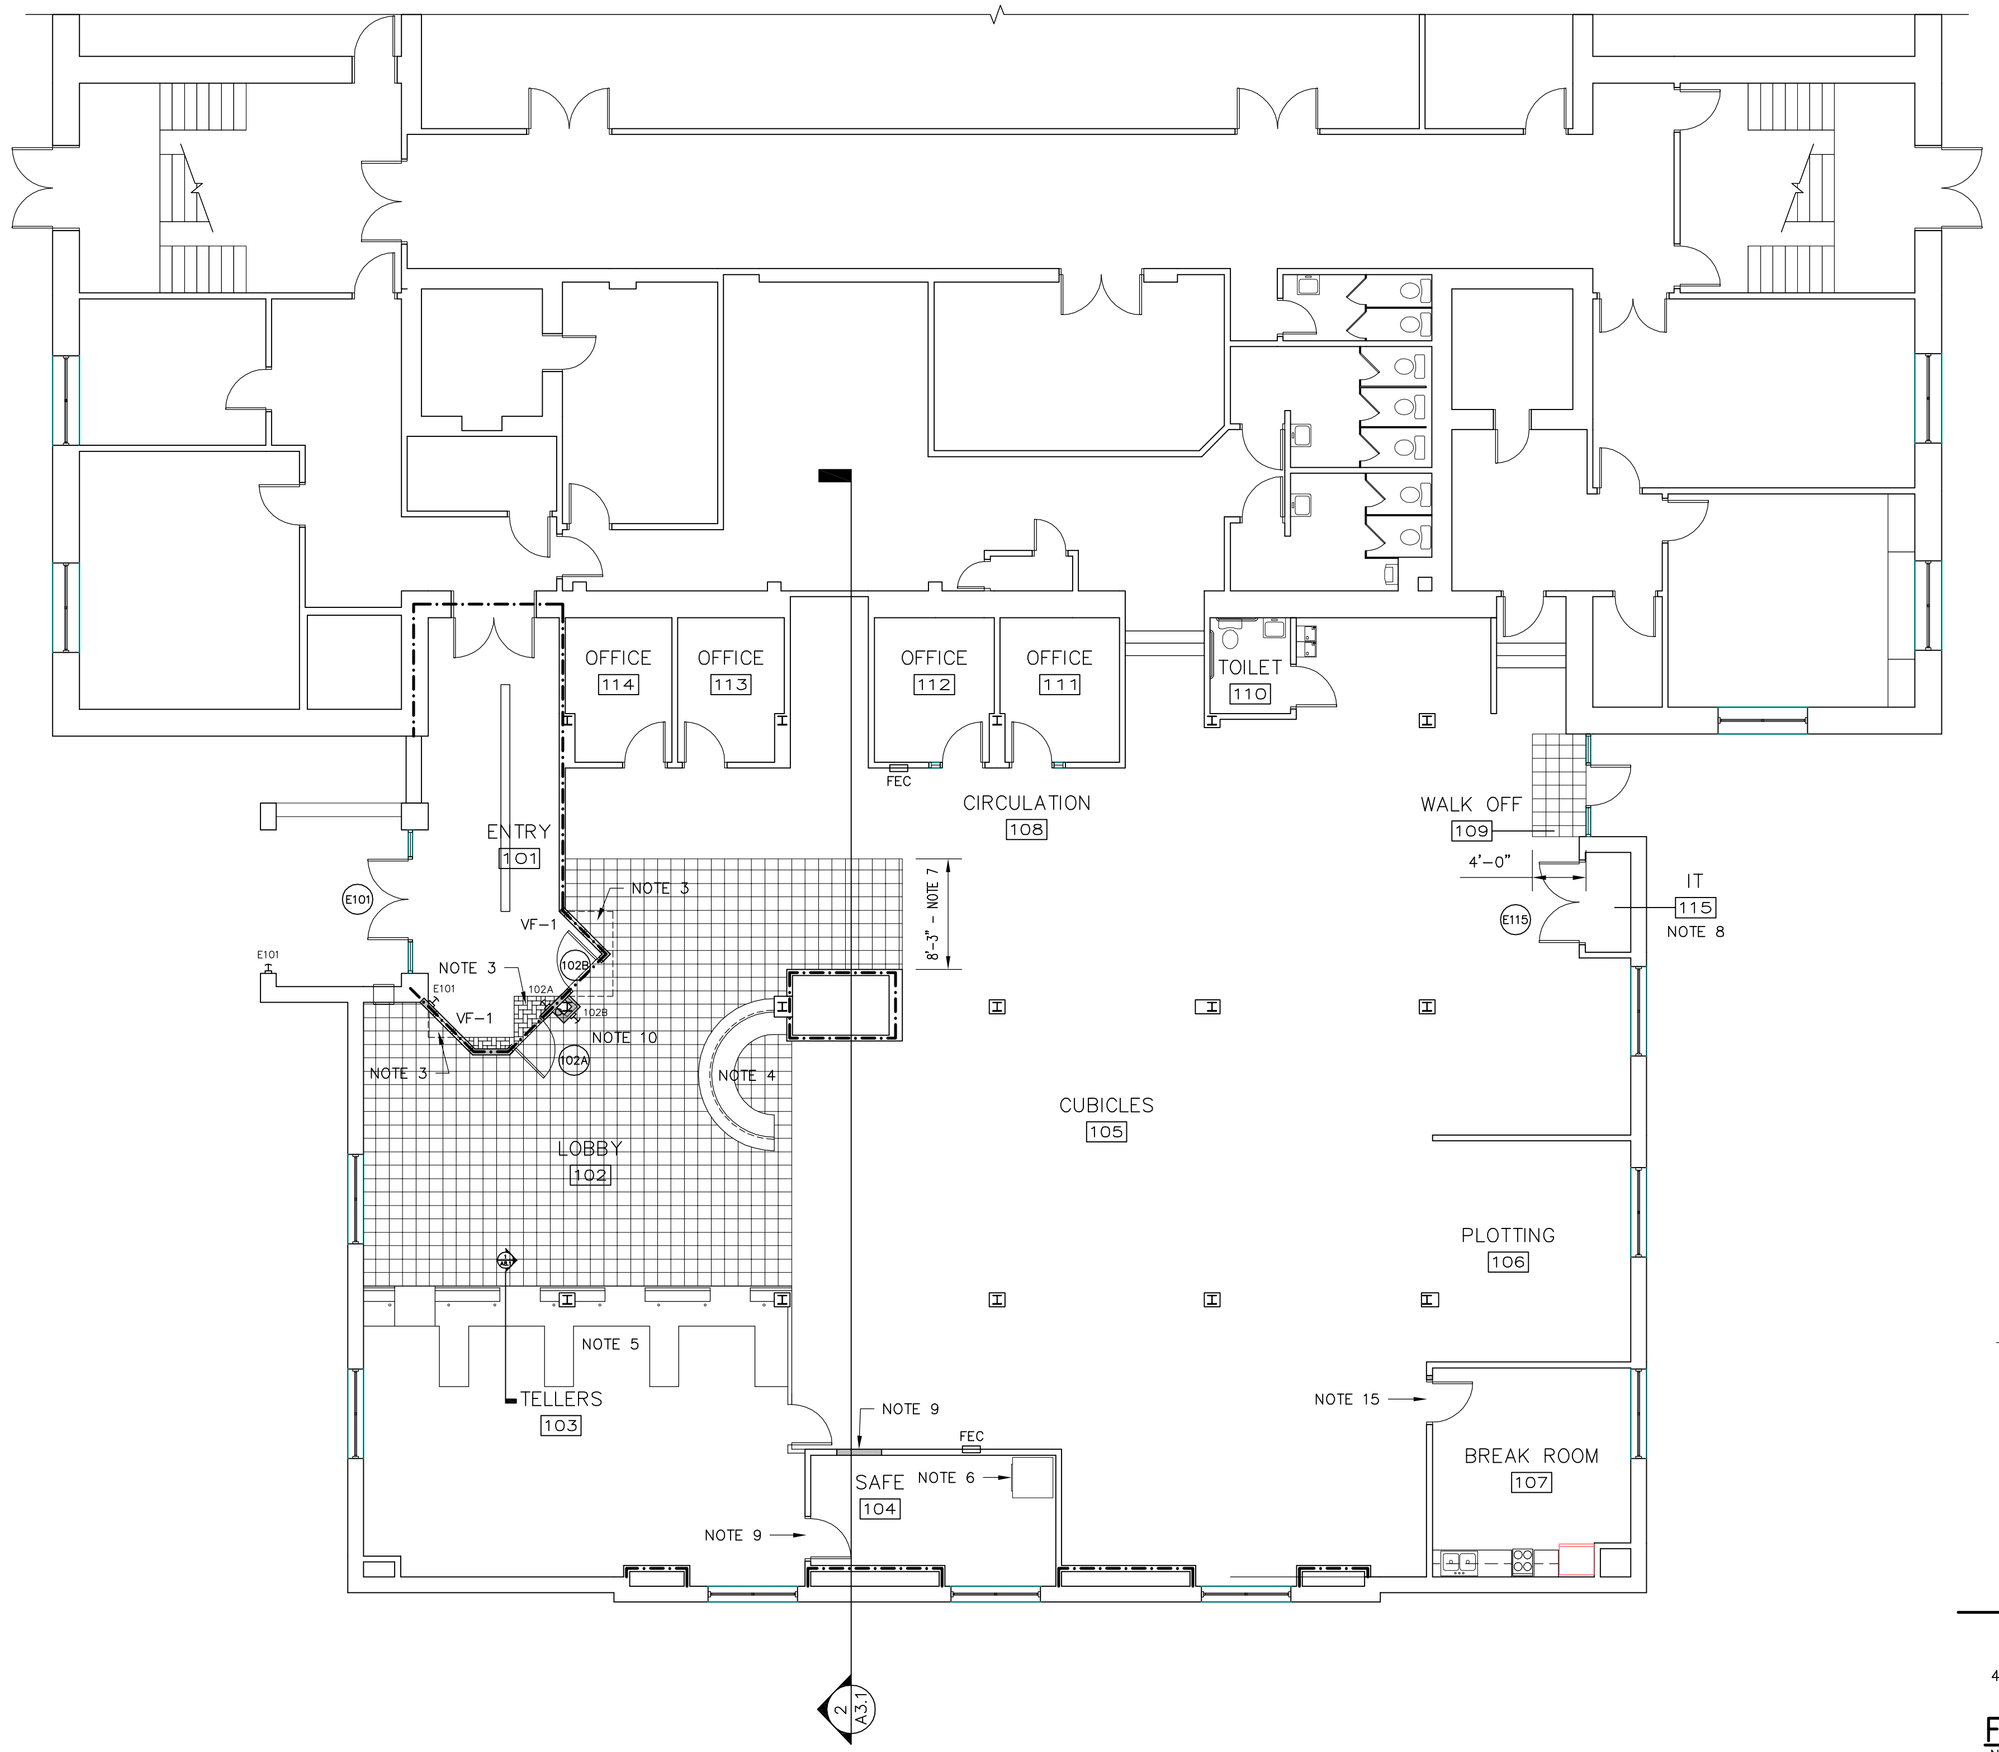

SECOND FLOOR PLAN
1/8" = 1'-0"

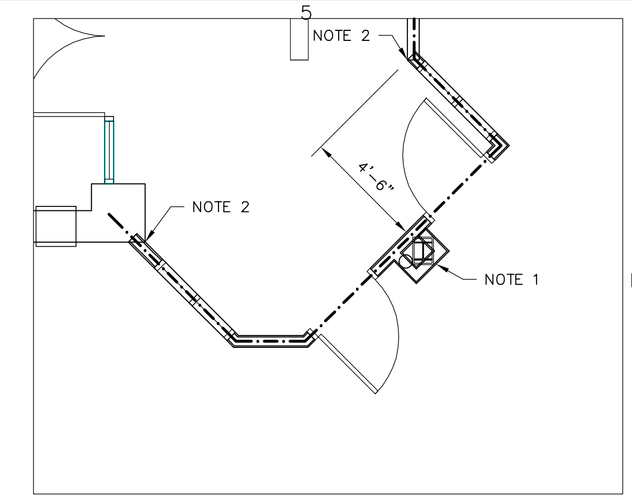

1 A1.2 ENLARGED PLAN
1/4" = 1'-0"

NOTES:

1. MAINTAIN 1 HOUR PROTECTION AROUND COLUMN PER UL X528. HOLD FACE OF NEW WALL AS CLOSE TO COLUMN AS POSSIBLE.
2. ALIGN FACE OF NEW WALL WITH CORNER OF EXISTING WALL.
3. VERIFY ALL DIMENSIONS BEFORE PROCEEDING.

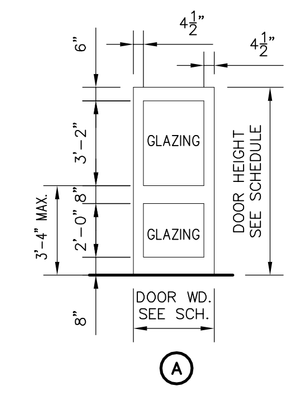

45 MIN. RATED HOLLOW METAL
45 MIN TEMPERED GLAZING
BY FIRELITE OR APPROVED EQUAL

DOOR TYPES
NO SCALE

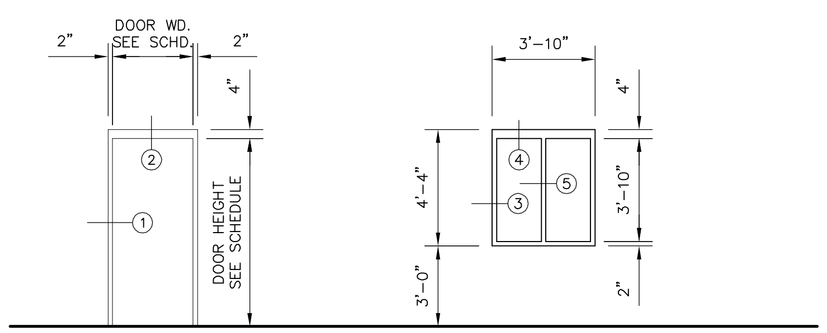

SF-1
45 MIN. RATED HOLLOW METAL

VF-1
45 MIN. RATED HOLLOW METAL
45 MIN RATED GLAZING
BY FIRELITE OR APPROVED EQUAL

FRAME TYPES
NO SCALE

LEGEND (TYPICAL ALL FLOOR PLANS UNO)

- EXISTING EXTERIOR MASONRY WALL
- INTERIOR METAL STUD WALL – SIZES VARY
- NEW METAL STUD WALL 4" STUDS OR MATCH EXISTING STUD WIDTH WHEN PATCHING EXISTING WALL
- 1 HOUR RATED WALL – ALL RATED WALLS SHALL GO TIGHT TO FLOOR DECK ABOVE AND BE PROPERLY SEALED
- FEC — FIRE EXTINGUISHER AND CABINET – PROVIDE RATED CABINET TO MATCH RATING WALL CABINET IS LOCATED IN.
- CUBICLES BY OWNER – SEE SPEC'S.
- VF-1 — VIEW FRAME – SEE FRAME TYPES THIS SHEET
- 102A — DOOR TAG – SEE DOOR SCHEDULE THIS SHEET
- E101 — WALL MOUNTED PUSH BUTTON FOR AUTOMATIC DOOR OPENER. CONCEAL CONDUIT FROM BUTTON TO DOOR ACTUATOR. NUMBER AT BUTTON INDICATES WHICH DOOR IT OPERATES.

NOTES WITH FLOOR PLAN:

1. SEE EXISTING FLOOR PLAN A1.1. EXISTING WALLS SHOWN THAT SHEET NOT SHOWN HERE SHALL BE PROPERLY REMOVED. EXISTING TELLER COUNTER AND RECEPTION DESK SHALL BE REMOVED. EXISTING RAISED FLOOR SHALL BE REMOVED. ANY APPURTENANCES REQUIRED TO BE REMOVED TO ACCOMPLISH DEMOLITION OF THESE ITEMS OR OTHER ITEMS AS SHOWN SHALL BE INCLUDED. SEE FINISH SCHEDULE FOR FINISHES TO BE REMOVED. SEE PME DWG'S FOR ITEMS TO BE REMOVED BY THOSE DISCIPLINES.
2. AT ALL LOCATIONS WHERE CONDUIT IS SHOWN TO RUN IN EXISTING WALLS OR COLUMN CHASES GYP BOARD SHALL BE REMOVED AS REQUIRED TO INSTALL CONDUIT AND THEN REPLACED AND PATCHED FOR A NEAT AND FINISHED APPEARANCE.
3. REMOVE AND SALVAGE EXISTING BRICK PAVERS AND INSTALL IN NEW AREAS AS SHOWN.
4. SEE ENLARGED PLANS SHEET A8.1 FOR RECEPTION DESK.
5. SEE ENLARGED PLANS SHEET A8.1 FOR TELLER COUNTER.
6. RELOCATE EXISTING STEEL SAFE. COORDINATE EXACT LOCATION W/ OWNER.
7. COORDINATE THIS DIMENSION W/ CUBICLES.
8. SEE ROOM FINISH SCHEDULE NOTE 9 AND DOOR SCHEDULE FOR SOUND PROOFING REQUIRED THIS AREA.
9. REMOVE EXISTING DOOR AND FRAME AND RELOCATE TO LOCATION SHOWN. CLOSE OPENING IN WALL.
10. REMOVE EXISTING WALLS AND DOORS AND INSTALL NEW WALLS AND DOORS AS SHOWN. SEE ENLARGED PLAN 1/A1.2.
11. MAINTAIN ALL RATED WALLS AS SHOWN.
12. ALL COLUMNS ARE 1 HOUR PROTECTED PER UL X528. THIS PROTECTION SHALL BE MAINTAINED AT ALL COLUMNS. PATCH AS REQUIRED.
13. ALL RATED WALLS SHALL MAINTAIN RATING. PATCH AS REQUIRED. ALL NEW RATED WALLS SHALL BE PER UL U419.
14. ALL NEW WALLS SHALL GO TIGHT TO THE CONCRETE DECK ABOVE.
15. RELOCATE DOOR AND FRAME DOWN WALL TO AVOID CONFLICT W/ CUBICLES. VERIFY EXACT LOCATION OF CUBICLES BEFORE PROCEEDING.

DOOR AND FRAME SCHEDULE

DOOR									
MARK	DOOR SIZE	DOOR TYPE	GLAZING	FRAME TYPE	FIRE RATING LABEL	NOTES	CLOSER	PANIC HARDWARE	WEATHER STRIPPING
102A	36 x 84	A	TEMPERED/FIRE GLASS	SF-1	45 MIN	2, 3	YES	YES	--
102B	36 x 84	A	TEMPERED/FIRE GLASS	SF-1	45 MIN	2, 3	YES	YES	--
E101	PR 36 x 84	--	--	--	--	1	--	--	--
E115	PR 36 x 84	--	--	--	--	4	--	--	--

NOTES:

1. EXISTING ALUMINUM STILE DOOR TO REMAIN. PROVIDE GT SYSTEM 500 ADA UNIT BY NABCO ENTRANCES OR APPROVED EQUAL FOR AUTOMATIC OPENING OF LEFT HAND LEAF OF THIS DOOR. PROVIDE LARGE CIRCULAR BRUSHED ALUMINUM PUSH BUTTONS WITH HC SYMBOL AS SHOWN ON PLAN. PROVIDE ON/OFF TOGGLE SWITCH FOR ENTIRE UNIT.
2. PROVIDE THE FOLLOWING HARDWARE FOR THIS DOOR:
   (3) HINGES BB8 4½ X 4½" PBB
   (1) PANIC HARDWARE 22L X 230L 3' VON DUPRIN
   (1) MORTISE CYLINDER 20-001 SCHLAGE (KEY TO EXISTING)
   (3) SILENCER SR64 HB IVES
   MATCH FINISH OF EXISTING HARDWARE.
   SEE ALSO NOTE 3.
3. PROVIDE GT SYSTEM 500 ADA UNIT BY NABCO ENTRANCES OR APPROVED EQUAL FOR AUTOMATIC OPENING OF THIS DOOR. PROVIDE LARGE CIRCULAR BRUSHED ALUMINUM PUSH BUTTONS WITH HC SYMBOL AS SHOWN ON PLAN. PROVIDE ON/OFF TOGGLE SWITCH FOR ENTIRE UNIT.
4. THIS EXISTING PAIR OF STEEL HOLLOW METAL DOORS TO REMAIN. PROVIDE SWEEPS AND SOUND ATTENUATING SEALS AROUND ALL EDGES.

CONSULTANTS

MARK B. PATTERSON ARCHITECT REGISTERED PROFESSIONAL ARCHITECT NORTH CAROLINA No. 5199

RENOVATIONS TO RUTHERFORD COUNTY COURTHOUSE TAX OFFICES
Rutherfordton, North Carolina

AIA

THE Patterson Design GROUP
108 W WARREN ST • SUITE 311 • SHELBY, NORTH CAROLINA • (704) 487-1120 • (704) 487-1139 (F)

REVISIONS

MARK	DATE

SHEET TITLE
FLOOR PLAN

PROJECT NO: 3089
ISSUE DATE: 7-9-13

SHEET A1.2 OF 11