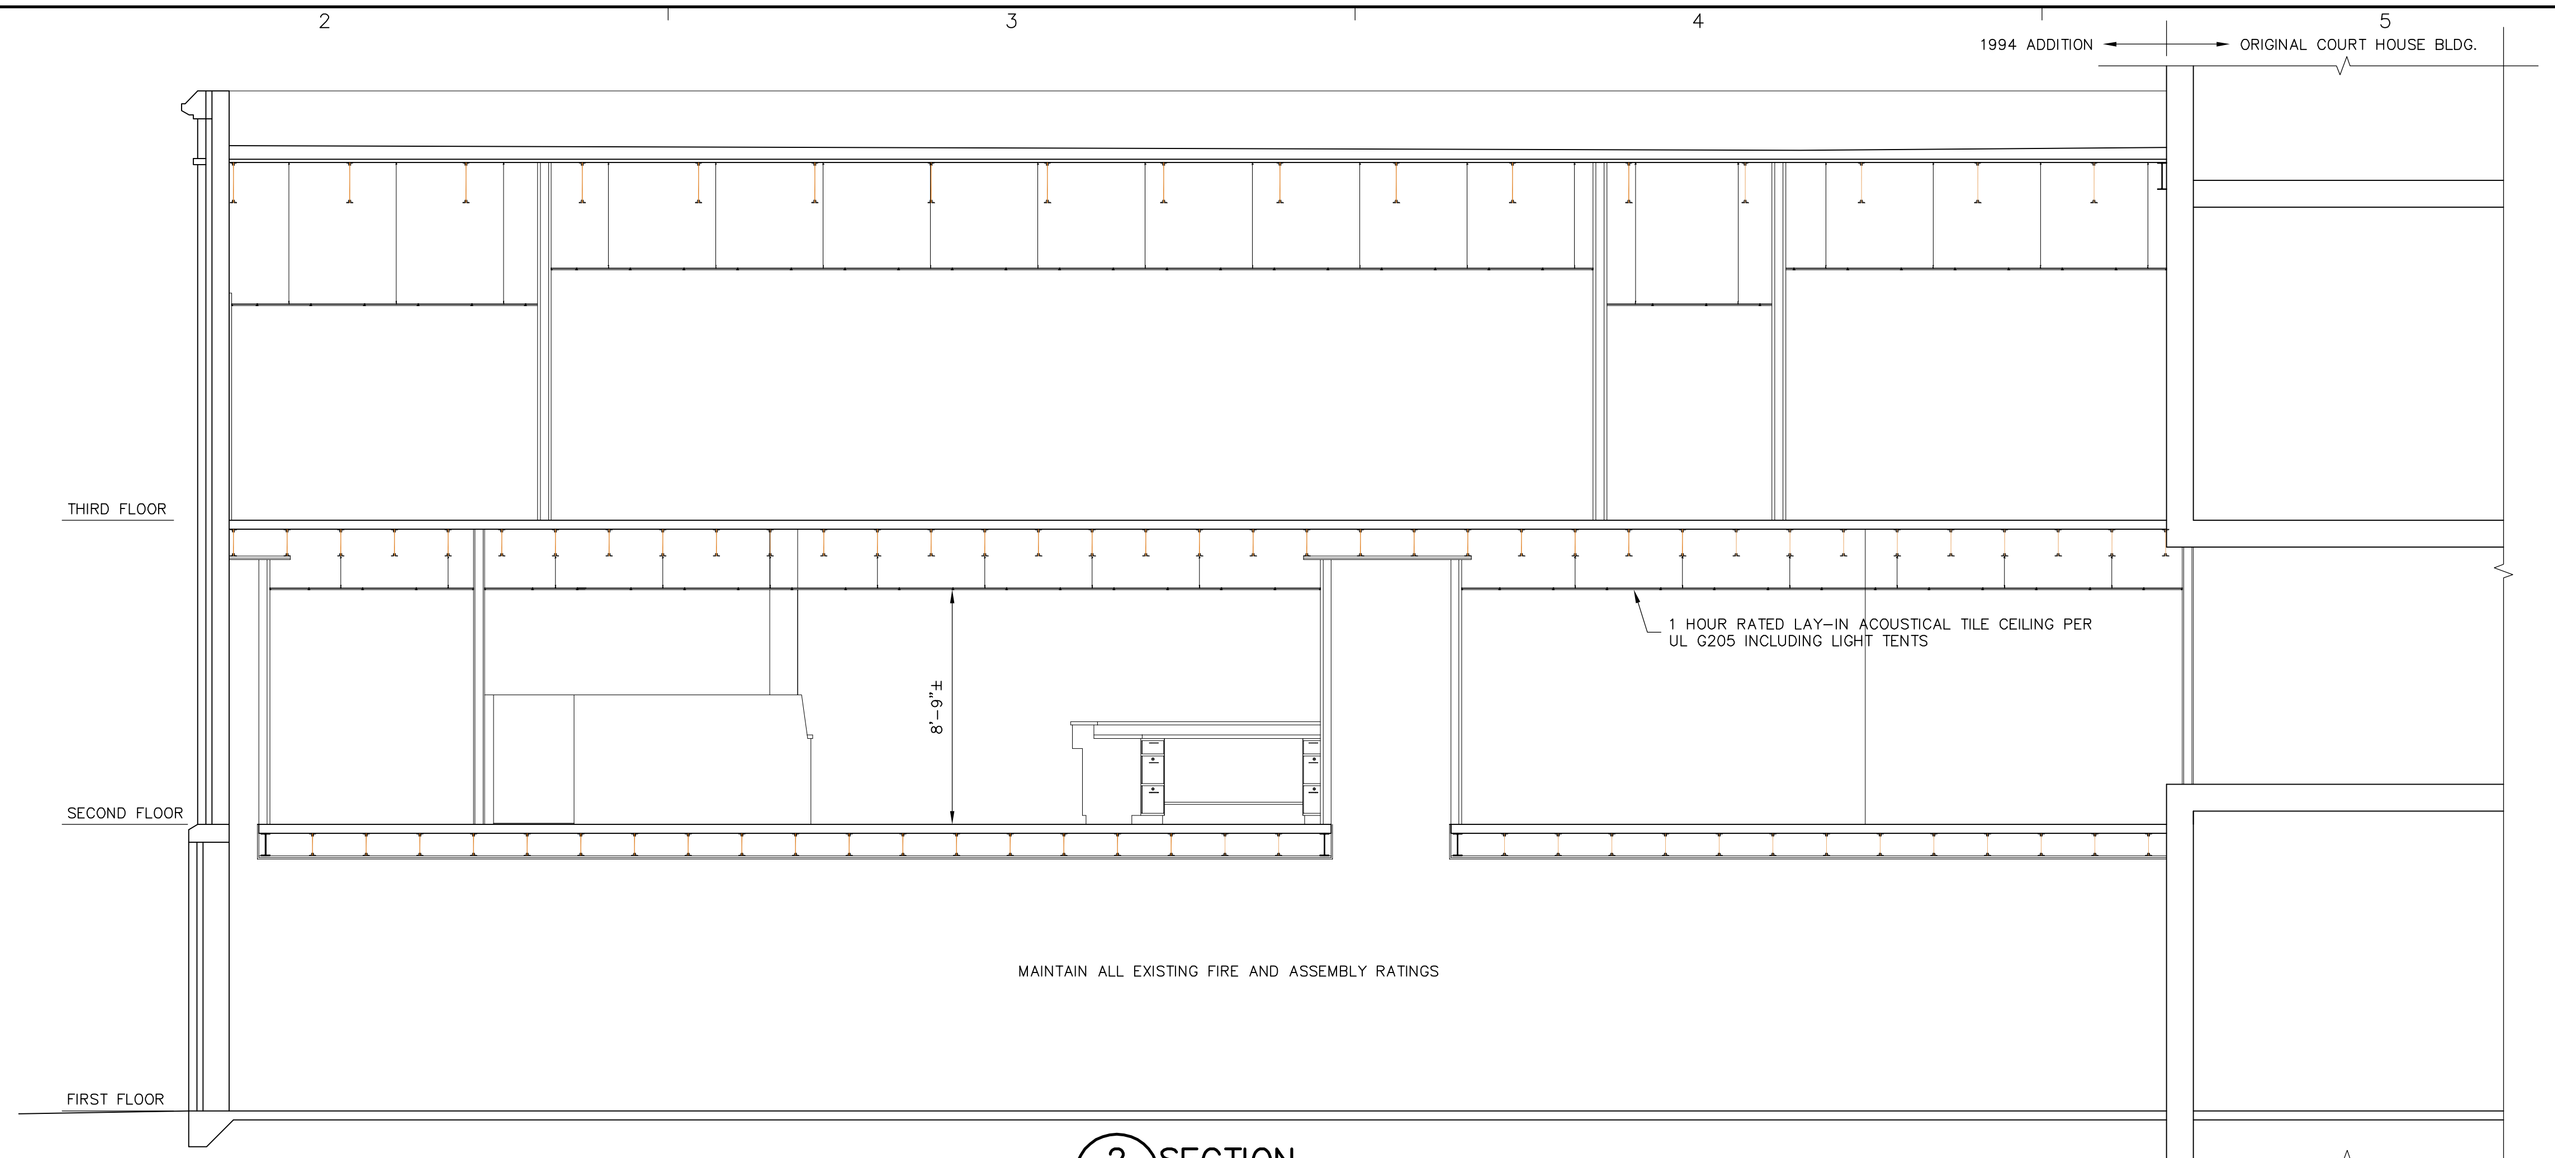

2 A3.1 SECTION
1/4" = 1'-0"

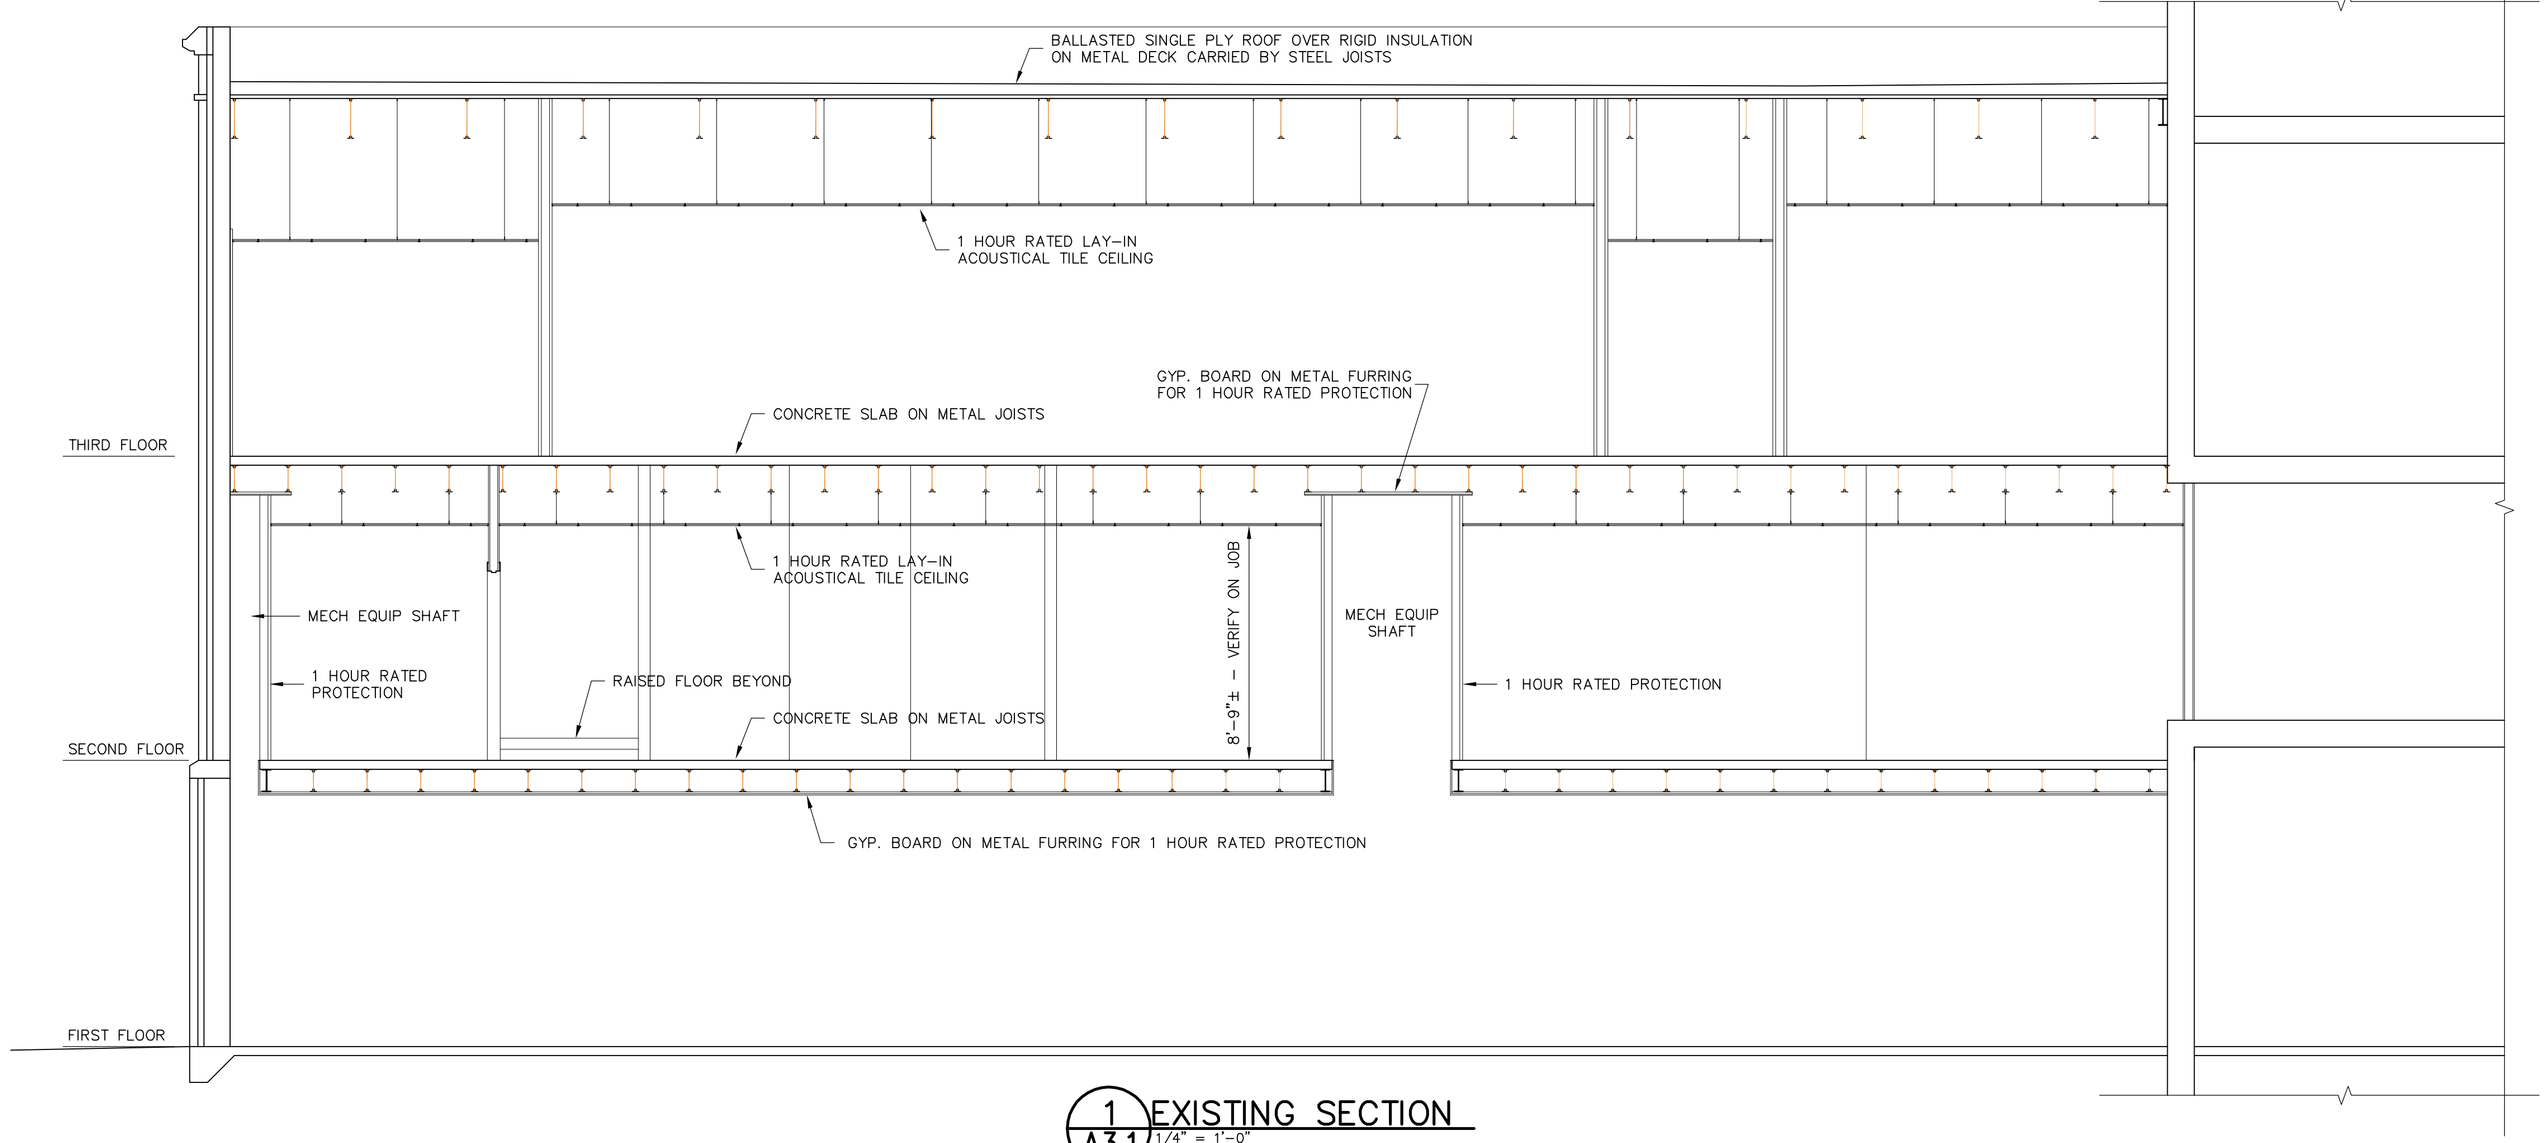

1 A3.1 EXISTING SECTION
1/4" = 1'-0"

CONSULTANTS

RENOVATIONS TO RUTHERFORD COUNTY COURTHOUSE TAX OFFICES
Rutherfordton, North Carolina

THE Patterson Design GROUP
AIA
108 W WARREN ST • SUITE 311 • SHELBY, NORTH CAROLINA • (704) 487-1120 • (704) 487-1139 (F)

REVISIONS

MARK	DATE

SHEET TITLE
SECTIONS

PROJECT NO: 3089
ISSUE DATE: 7-9-13

SHEET A3.1 OF 11