


## ENLARGED PLAN – TELLER COUNTER
1/4" = 1'-0"

NOTES:

1. VERIFY ALL DIMENSIONS W/ EXISTING CONDITIONS.
2. 2" GROMMETS TYP – VERIFY EXACT LOCATION OF JOB W/ OWNER.
3. COORDINATE LOCATION AND ROUTING OF ALL POWER AND DATA W/ EC AND OWNER – TYP ALL CASEWORK.
4. PROVIDE LATCH ON BACK SIDE OF DOOR.

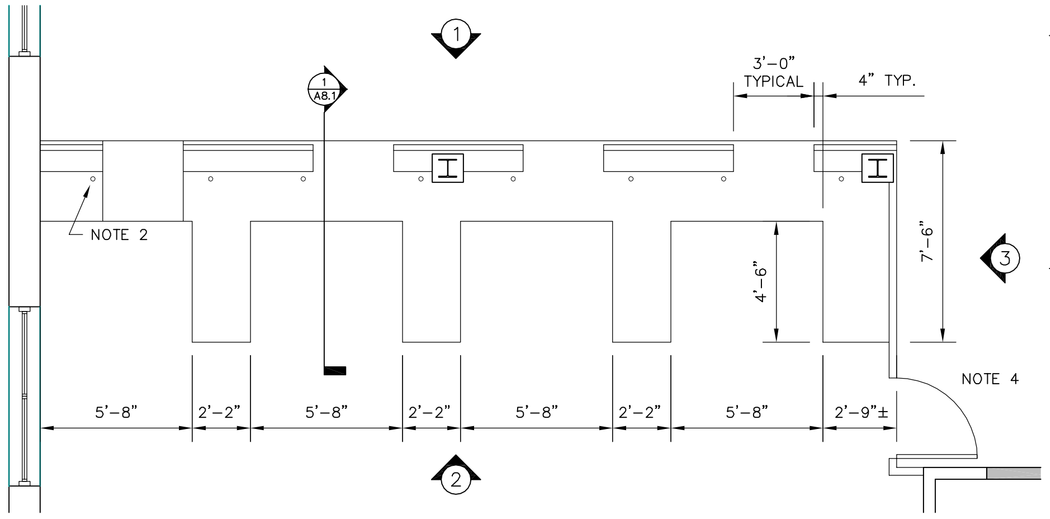


## 1 CASEWORK ELEVATION
¼" = 1'-0" TYPICAL

NOTES:

1. NOTES THIS ELEVATION TYPICAL ALL ELEVATIONS UNO.

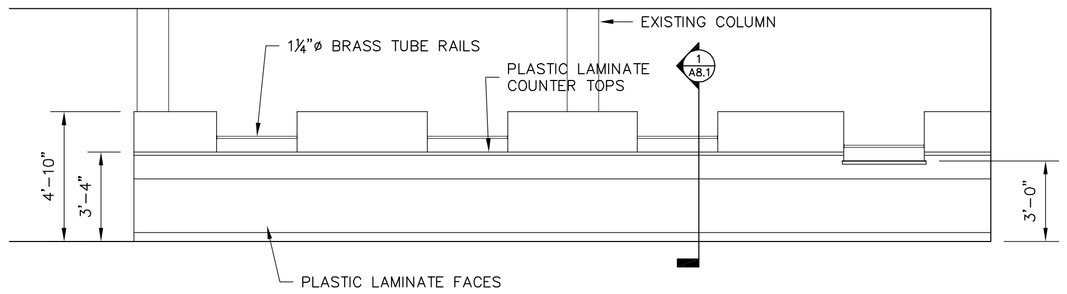


## 1 A8.1 DETAIL SECTION
1" = 1'-0"

NOTES:

1. OWNER'S FILE CABINET – SEE NOTE 5 WITH ELEVATION 1.

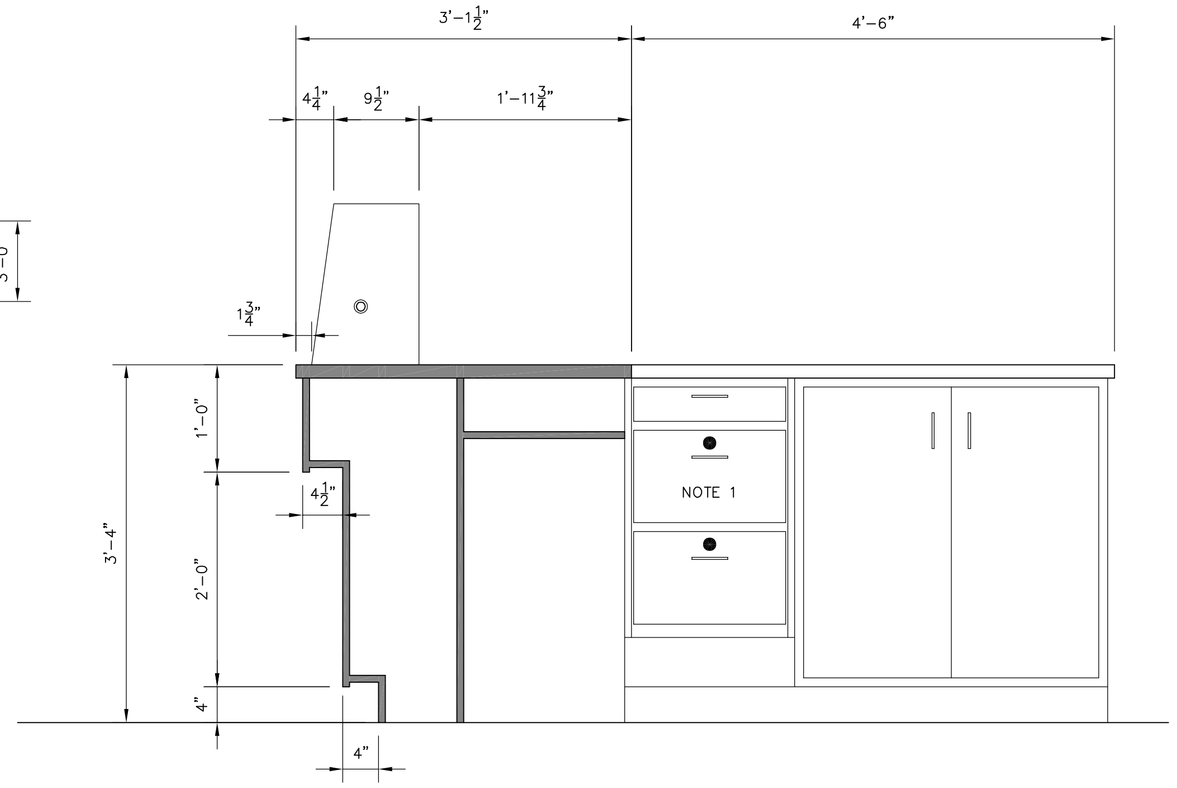


## 2 CASEWORK ELEVATION

NOTES:

1. DUPLEX OUTLET IN WALL UNDER COUNTER– TYP.
2. QUADRAPLEX OUTLET IN WALL UNDER COUNTER BEYOND – TYP.
3. DATA OUTLETS – TYP.
4. PANIC BUTTON – TYP. COORDINATE EXACT LOCATION ON JOB W/ OWNER.
5. OWNERS EXISTING FILE CABINETS SHALL BE INCORPORATED INTO NEW CASEWORK – (8) LOCATIONS AS SHOWN – SEE ALSO DETAIL SECTION 1/A8.1. VERIFY DIM'S W/ EXISTING UNIT. PROVIDE PEDESTAL AS REQ'D TO RAISE CABINET.

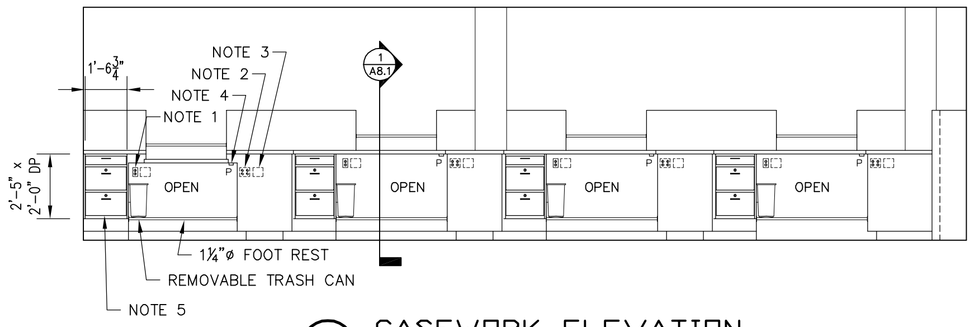


## 3 CASEWORK ELEVATION




## ENLARGED PLAN – RECEPTION DESK
1/4" = 1'-0"

NOTES:

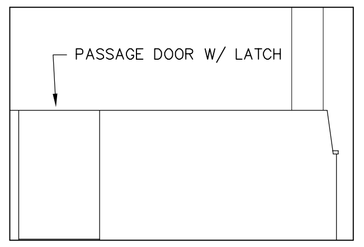1. VERIFY ALL DIMENSIONS W/ EXISTING CONDITIONS.

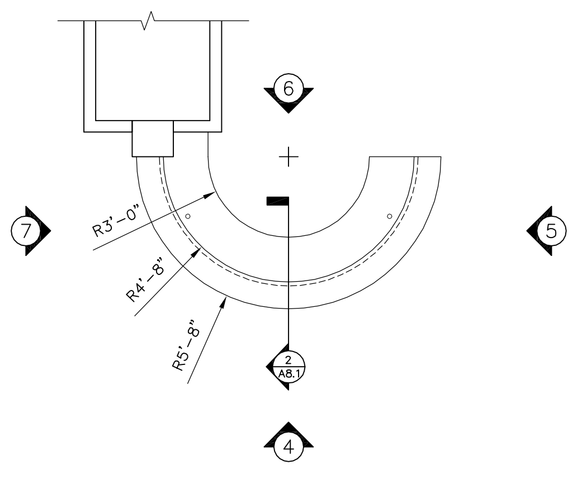


## 4 CASEWORK ELEVATION




## 5 CASEWORK ELEVATION

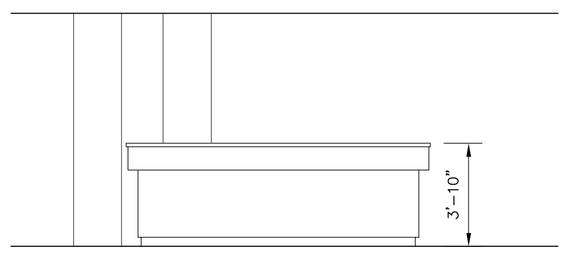


## 6 CASEWORK ELEVATION

NOTES:

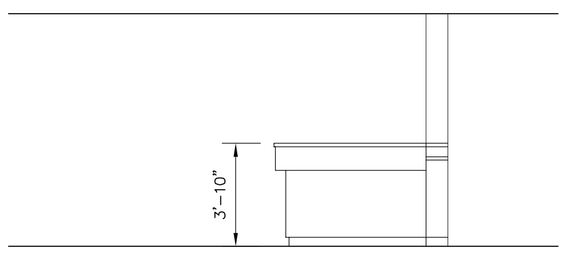1. FILE DRAWERS (FD) AND DRAWERS SHOWN THIS ELEVATION PART OF NEW CASEWORK.

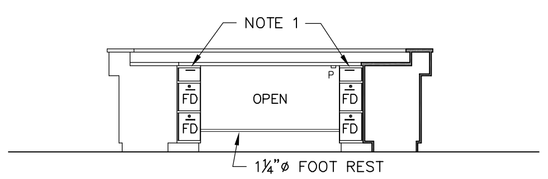


## 7 CASEWORK ELEVATION




## 2 A8.1 DETAIL SECTION
1" = 1'-0"

NOTES:

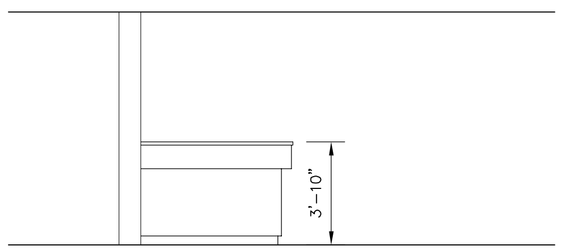1. POWER AND DATA OUTLETS.

CONSULTANTS

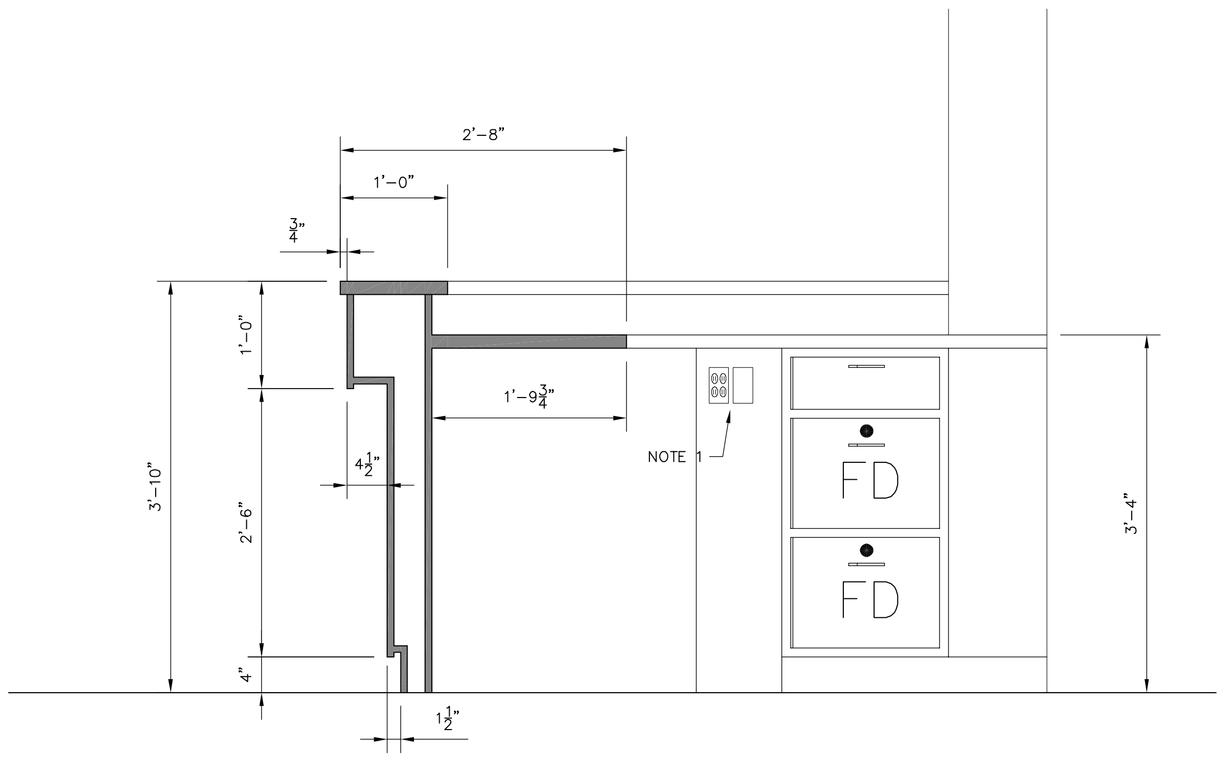MARK B. PATTERSON REGISTERED ARCHITECT 8062 NORTH CAROLINA SHELBY, N.C.

Shelby, North Carolina REGISTERED ARCHITECTURAL CORPORATION No. 51991 Patterson Design Group P.A.

# RENOVATIONS TO RUTHERFORD COUNTY COURTHOUSE TAX OFFICES
Rutherfordton, North Carolina

AIA

THE Patterson Design GROUP

108 W WARREN ST • SUITE 311 • SHELBY, NORTH CAROLINA • (704) 487-1120 • (704) 487-1139 (F)

REVISIONS

| MARK | DATE |
|---|---|

SHEET TITLE
CABINETS

PROJECT NO: 3089
ISSUE DATE: 7-9-13

SHEET A8.1 OF 11