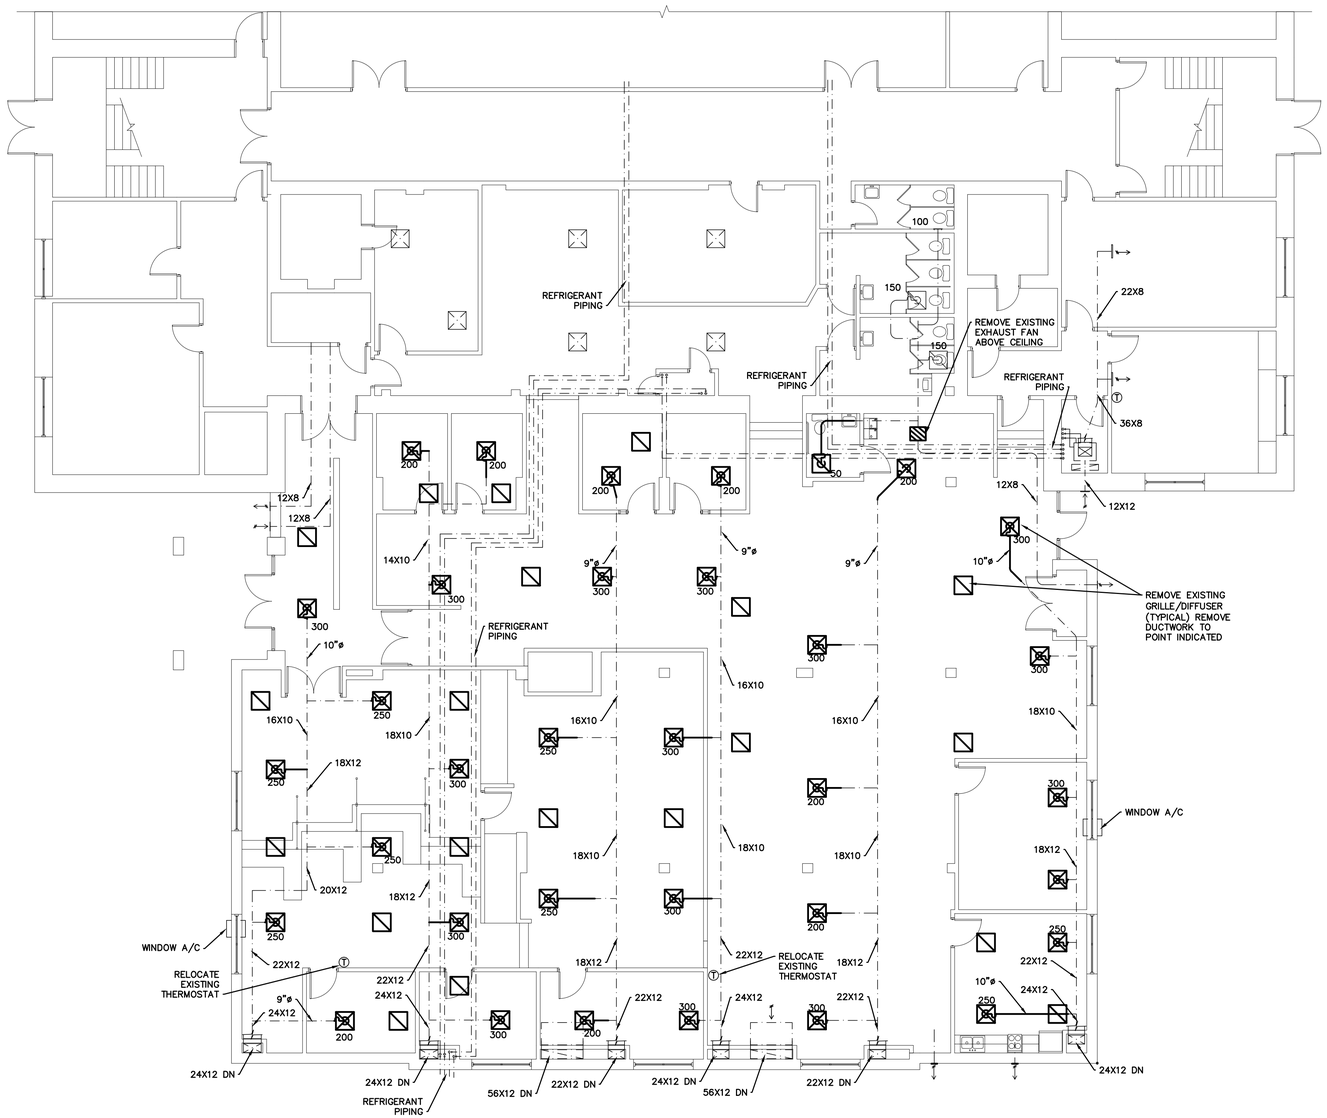

1 M1.1 FLOOR PLAN
SCALE: 1/8" = 1'-0"

1/8" = 1'-0"
0 10 20 FEET

DEMOLITION LEGEND

- EXISTING TO REMAIN IN USE
- EXISTING TO BE REMOVED

CONSULTANTS

McKNIGHT · SMITH WARD · GRIFFIN
ENGINEERS, INCORPORATED
PO Box 240826 • 4223 South Boulevard
Charlotte, NC
704/527-2112

NORTH CAROLINA PROFESSIONAL ENGINEER 17250 J. CRAIG CHAMPION 7-9-13

REONVATIONS TO RUTHERFORD COUNTY COURT HOUSE TAX OFFICES
Rutherfordton, North Carolina

AIA

THE Patterson Design GROUP
108 W WARREN ST • SUITE 311 • SHELBY, NORTH CAROLINA • (704) 487-1120 • (704) 487-1139 (F)

REVISIONS

MARK	DATE

SHEET TITLE
FLOOR PLAN

PROJECT NO: 3089
ISSUE DATE: 7-9-13

SHEET M1.1 OF 3