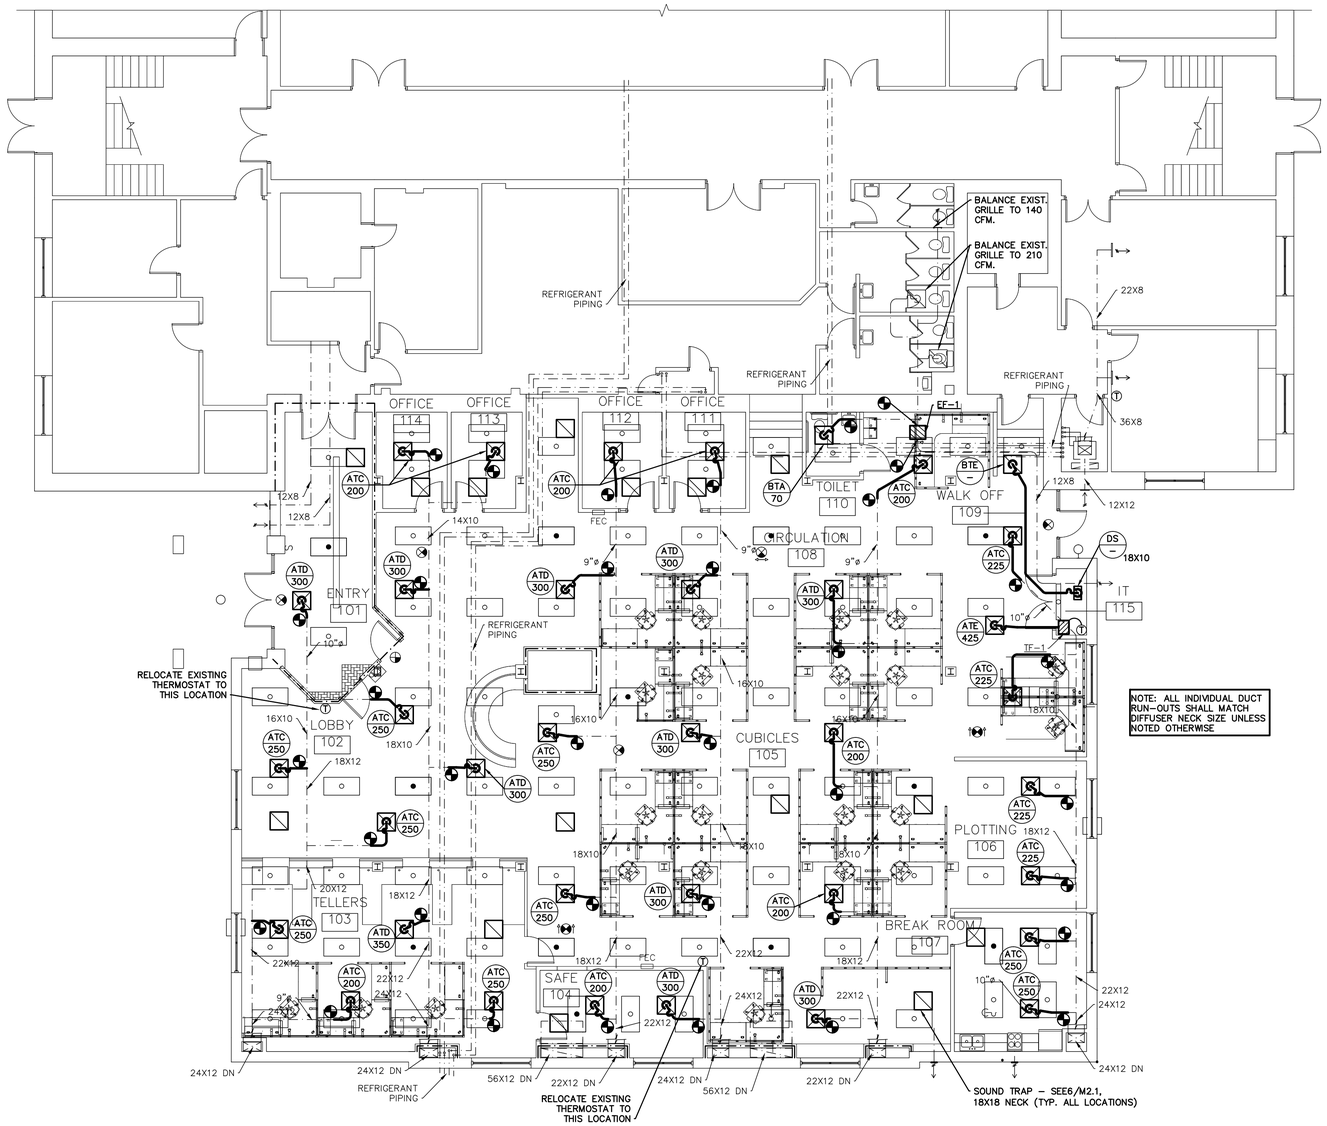

1/8" = 1'-0"
0 10 20 FEET

RENOVATION LEGEND

- NEW EQUIPMENT
- EXISTING
- EXISTING RELOCATED
- (T)E EXISTING THERMOSTAT
- CONNECT TO EXISTING

1 / M1.2 FLOOR PLAN
SCALE: 1/8" = 1'-0"

CONSULTANTS

McKNIGHT · SMITH WARD · GRIFFIN
ENGINEERS, INCORPORATED
PO Box 240826 • 4223 South Boulevard
Charlotte, NC
704/527-2112

NORTH CAROLINA PROFESSIONAL ENGINEER SEAL 17250 V. CRAIG GRIFFIN 7-9-13

REONVATIONS TO RUTHERFORD COUNTY COURT HOUSE TAX OFFICES
Rutherfordton, North Carolina

AIA

THE Patterson Design GROUP
108 W WARREN ST • SUITE 311 • SHELBY, NORTH CAROLINA • (704) 487-1120 • (704) 487-1139 (F)

REVISIONS

MARK	DATE

SHEET TITLE
FLOOR PLAN

PROJECT NO: 3089
ISSUE DATE: 7-9-13

SHEET M1.2 OF 3