DATE	NO.	REVISION

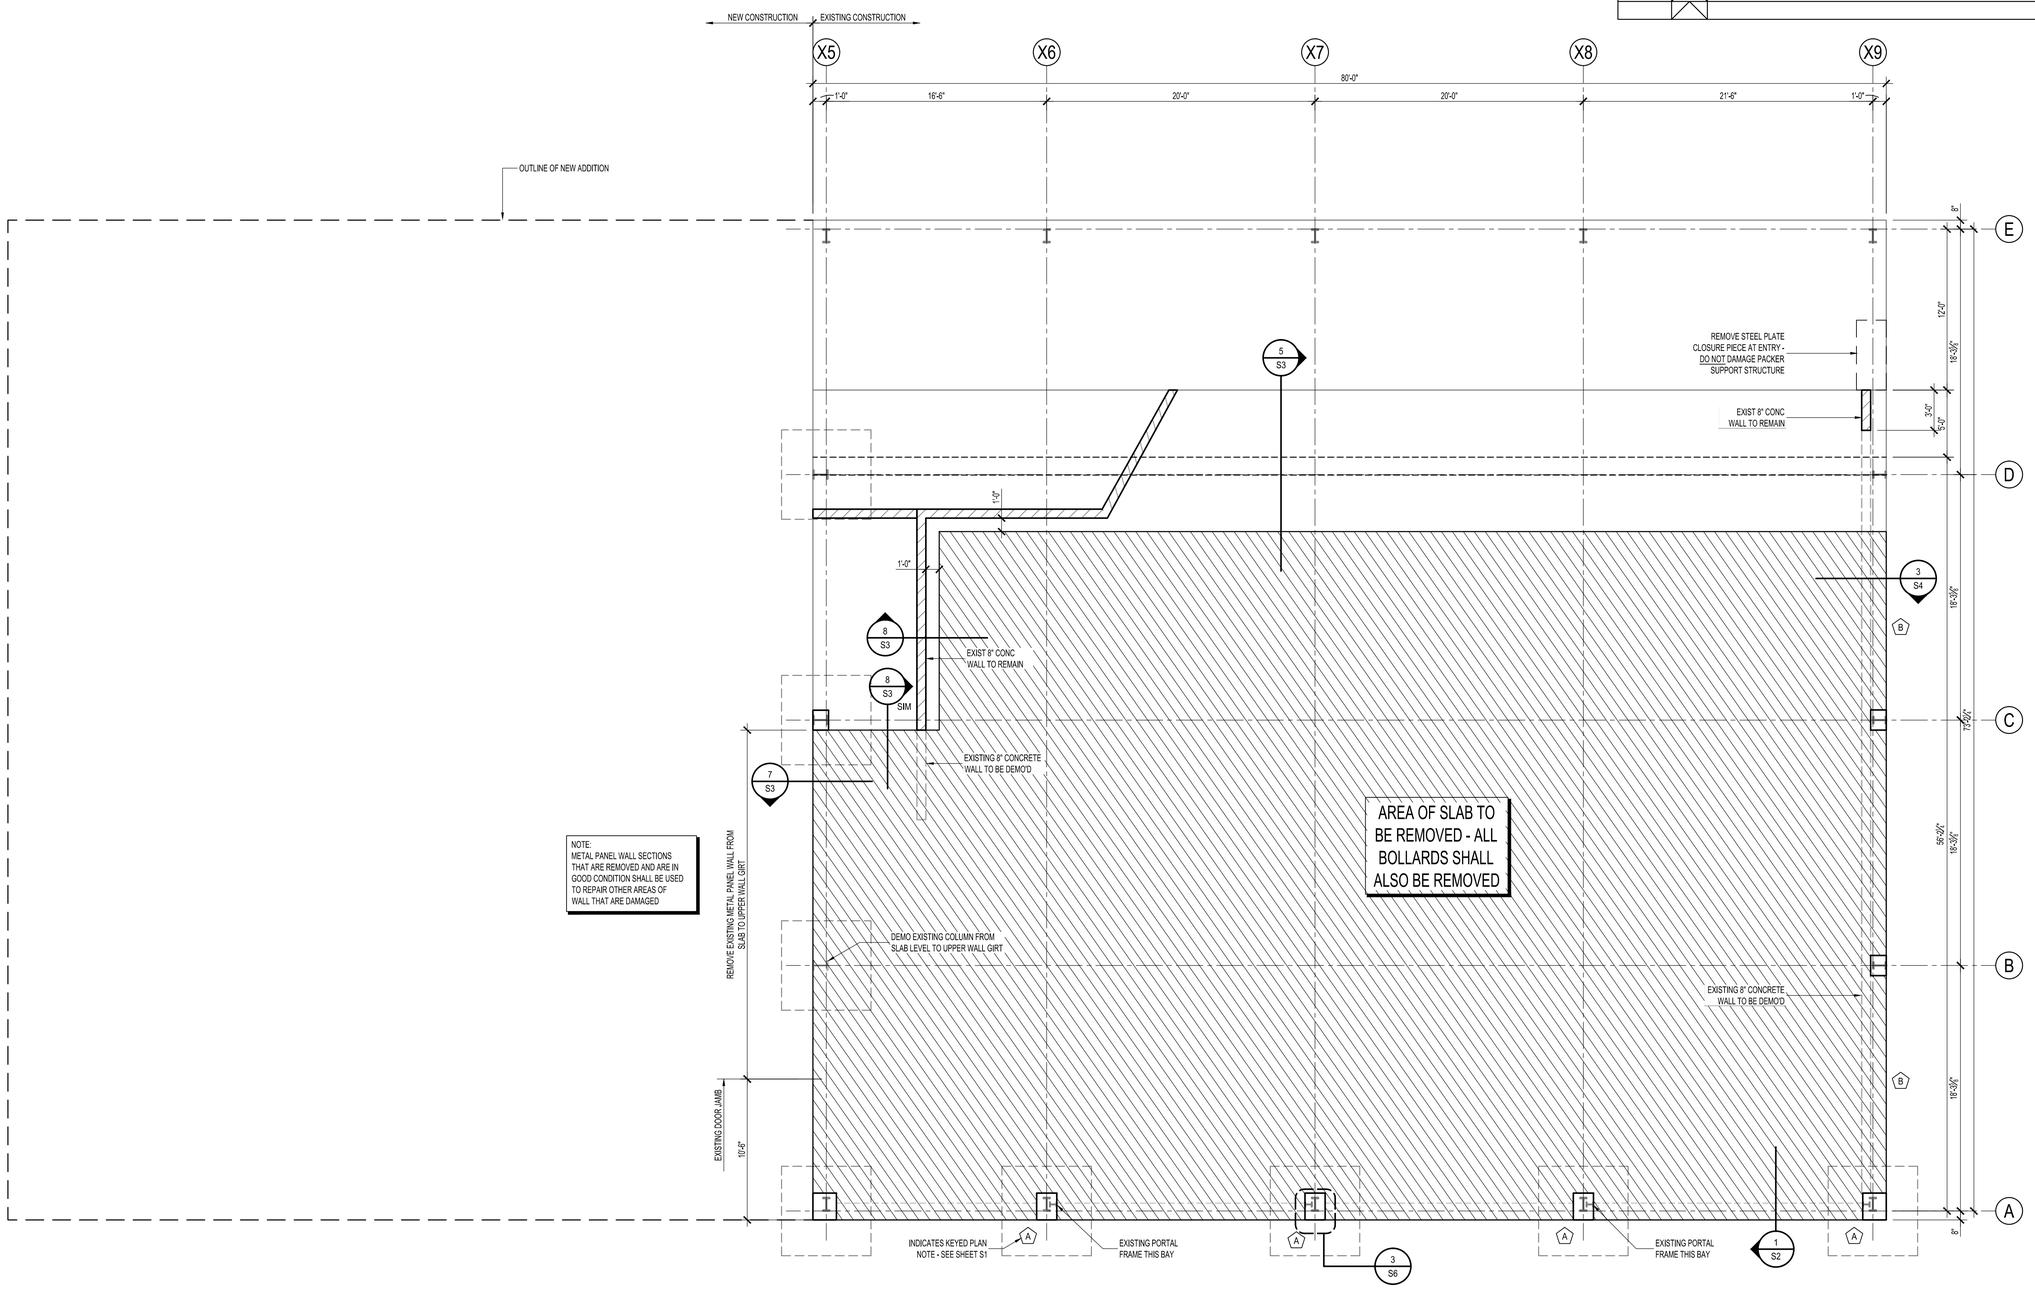

GENERAL PLAN NOTES

1. UPPER LEVEL FLOOR SLAB REFERENCE ELEVATION = 0'-0" = SITE ELEVATION 980.5'.
2. SEE SHEET S7 FOR STRUCTURAL NOTES.

Foundation Notes

N

MAIN LEVEL DEMOLITION PLAN

3/16"=1'-0"

NOTE:
CONTRACTOR SHALL FIELD VERIFY ALL PLAN DIMENSIONS OF EXISTING STRUCTURE

David Garrett & Associates
Engineering and Geology
5105 Harbour Towne Drive, Raleigh, North Carolina 27604
Email: david_garrett_pg@mindspring.com 919-231-1818 (Office and Fax) 919-418-4375 (mobile)

NORTH CAROLINA PROFESSIONAL SEAL 14320 ENGINEER E. J. KLOESEL 7/16/12

7-16-2012

logo
KLOESEL Engineering, PA
License C-1207
8 Magnolia Avenue Suite 100
Asheville, North Carolina 28801
(828)-255-0780

PROJECT TITLE:
RUTHERFORD COUNTY N.C.
CENTRAL MSW FACILITY
TRANSFER STATION UPGRADE
PERMIT # 81-04T

DRAWING TITLE:
MAIN LEVEL DEMO PLAN

DESIGNED BY:	DRAWN BY:
EJK	KN
CHECKED BY:	PROJECT NO.:
EJK	RUTH-2
SCALE:	DATE:
AS NOTED	JULY 2012
FILE NAME	
20120440	
SHEET NO.	DRAWING NO.
11	S1A

O:\struc\dwg\20120440\20120440demo.dwg, S1A, 7/16/2012 1:45:42 PM, kati.nelson