DATE	NO.	REVISION

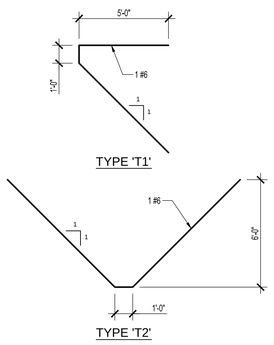

1 1/4 S3 — HAIRPIN TYPES

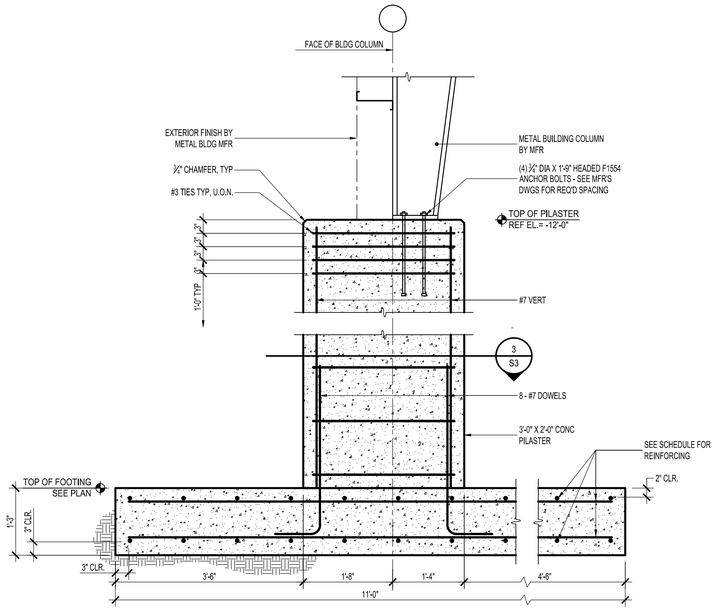

2 3/4 S3 — SECTION AT COLUMN

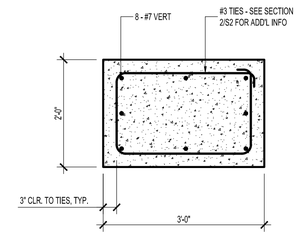

3 3/4 S3 — PLAN DETAIL THRU COLUMN PIER

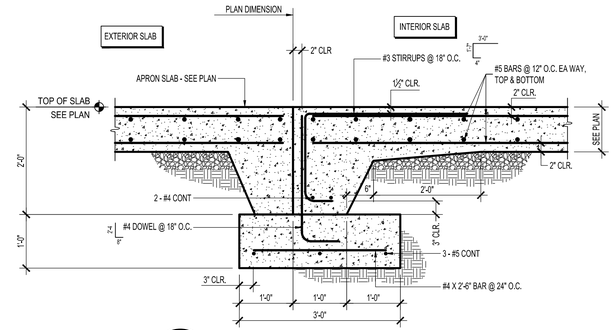

4 3/4 S3 — THICKENED SLAB EDGE

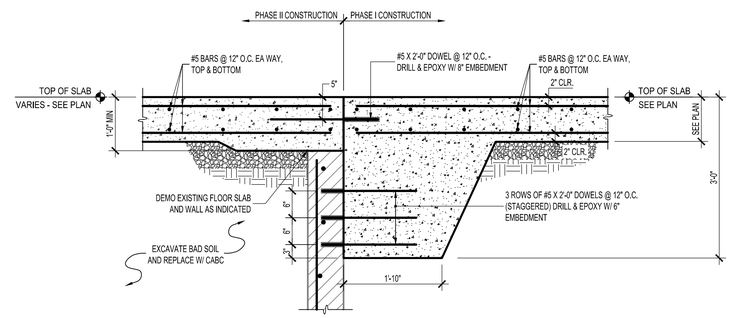

6 3/4 S3 — SLAB SECTION

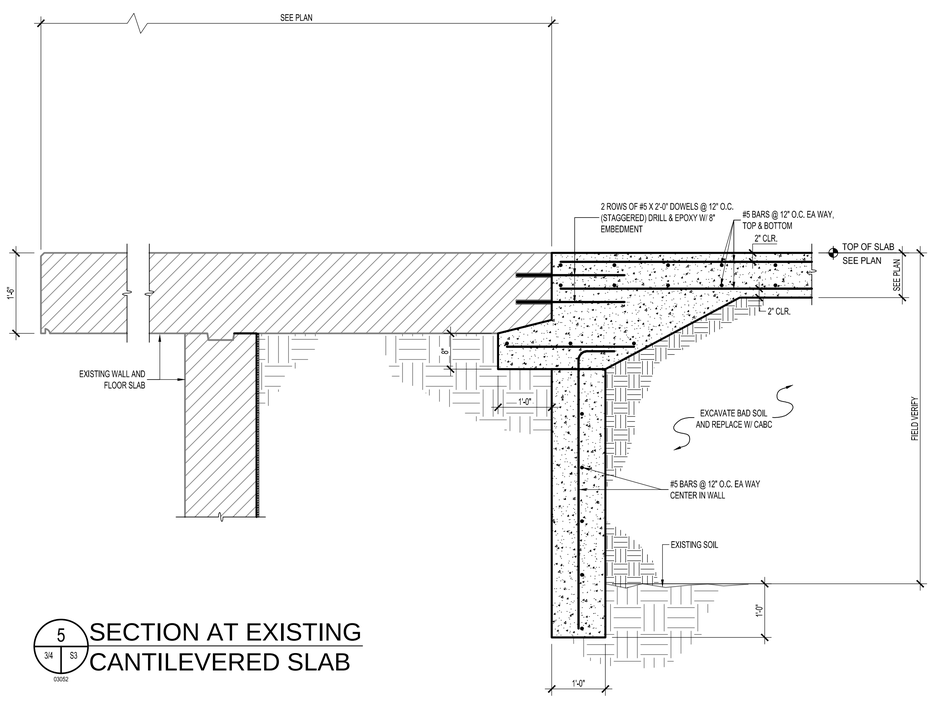

5 3/4 S3 — SECTION AT EXISTING CANTILEVERED SLAB

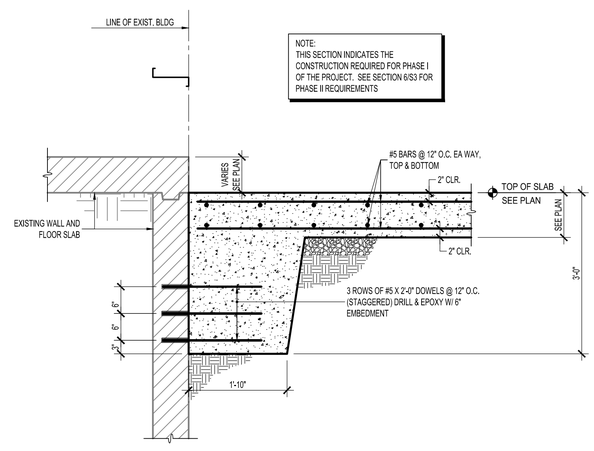

7 3/4 S3 — SLAB SECTION

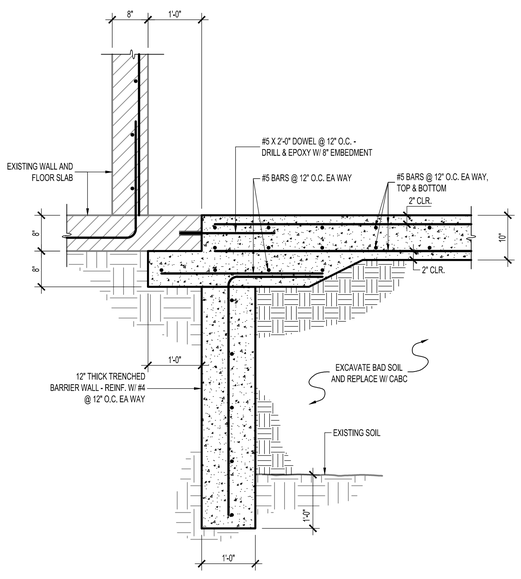

8 3/4 S3 — SLAB SECTION

David Garrett & Associates
Engineering and Geology
5105 Harbour Towne Drive, Raleigh, North Carolina 27604
Email: david_garrett_pg@windspring.com 919-231-1818 (Office and Fax) 919-418-4375 (mobile)

NORTH CAROLINA PROFESSIONAL SEAL 14320 ENGINEER E. KLOESSEL
7/16/2012

logo
KLOESSEL Engineering, PA
License C-1207
11 Monticello Place, Suite 100
Asheville, North Carolina 28801
(828)254-0780

PROJECT TITLE:
RUTHERFORD COUNTY N.C.
CENTRAL MSW FACILITY
TRANSFER STATION UPGRADE
PERMIT # 81-04T

DRAWING TITLE:
FOUNDATION DETAILS

DESIGNED BY: EJK	DRAWN BY: KN
CHECKED BY: EJK	PROJECT NO.: RUTH-2
SCALE: AS NOTED	DATE: JULY 2012
FILE NAME 20120440	
SHEET NO. 14	DRAWING NO. S3

O:\stuc\dwg\2012\2044\20120440slab2.dwg, S3, 7/16/2012 2:55:49 PM, kati nelson