DATE	NO.	REVISION

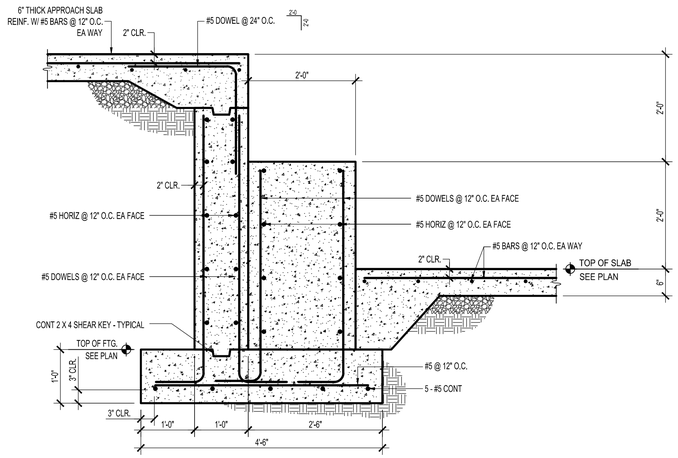

1 / 3/4 S6 / 03052 WALL SECTION AT LOWER SLAB

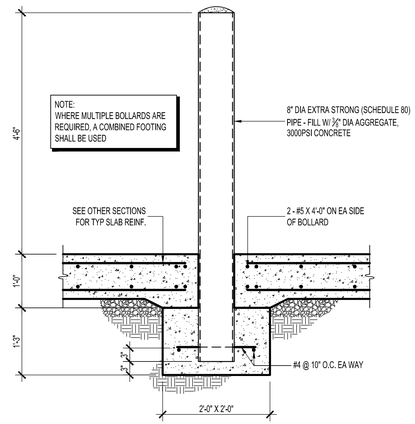

2 / 3/4 S6 / 03052 SECTION AT STEEL PIPE BOLLARD

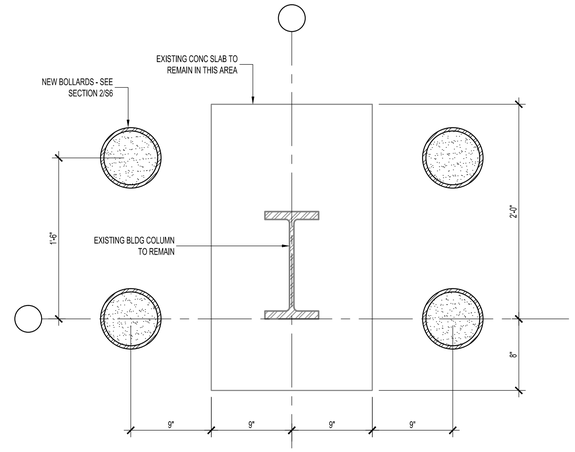

3 / 3/4 S6 / 27021 PLAN DETAIL

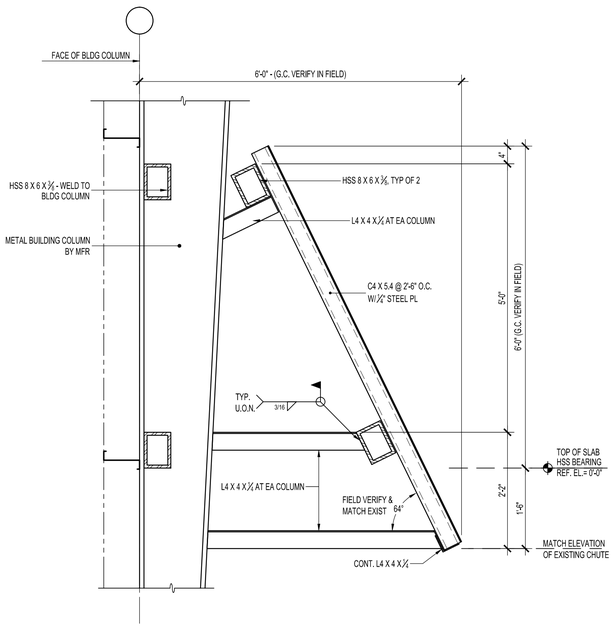

4 / 3/4 S6 / 03052 SECTION AT CHUTE AT BLDG COLUMN

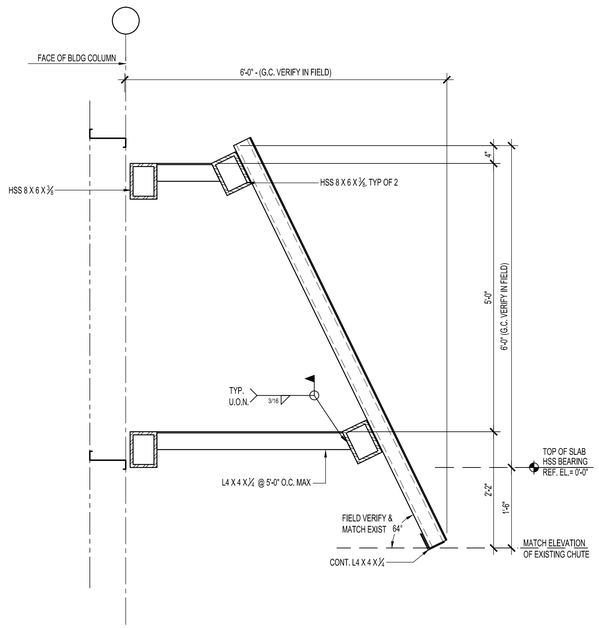

5 / 3/4 S6 / 03052 SECTION AT CHUTE BETWEEN COLUMNS

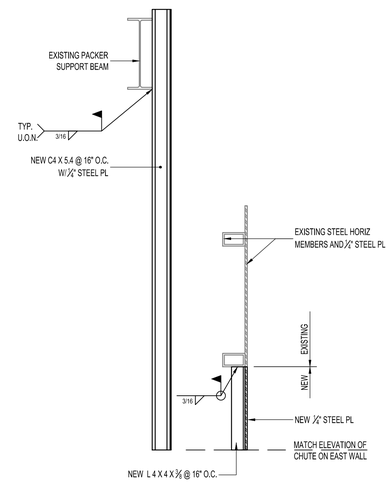

6 / 3/4 S6 / 03052 SECTION AT EXISTING CHUTE

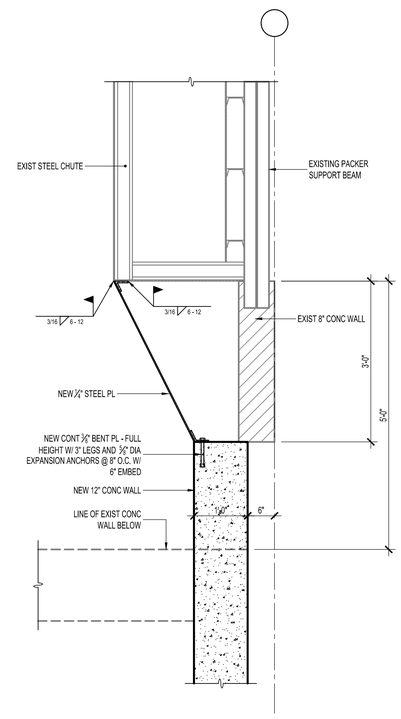

7 / 3/4 S6 / 03052 SECTION AT EXISTING CHUTE

David Garrett & Associates
Engineering and Geology
5105 Harbour Towne Drive, Raleigh, North Carolina 27604
Email: david_garrett_pg@mindspring.com 919-231-1818 (Office and Fax) 919-418-4375 (mobile)

NORTH CAROLINA PROFESSIONAL SEAL 14320 ENGINEER E. KLOESEL 7/16/2012

7-16-2012

logo
KLOESEL Engineering, PA
License C-1207
1 Monticello Place, Suite 100
Asheville, North Carolina 28801
(828)254-0780

PROJECT TITLE:
RUTHERFORD COUNTY N.C.
CENTRAL MSW FACILITY
TRANSFER STATION UPGRADE
PERMIT # 81-04T

DRAWING TITLE:
FOUNDATION DETAILS

DESIGNED BY: EJK	DRAWN BY: KN
CHECKED BY: EJK	PROJECT NO.: RUTH-2
SCALE: AS NOTED	DATE: JULY 2012
FILE NAME: 20120440	
SHEET NO. 17	DRAWING NO. S6

O:\dotnet\dwg\2012\04\20120440\20120440bldg2.dwg, S6, 7/16/2012 2:54:27 PM, kat.nelson